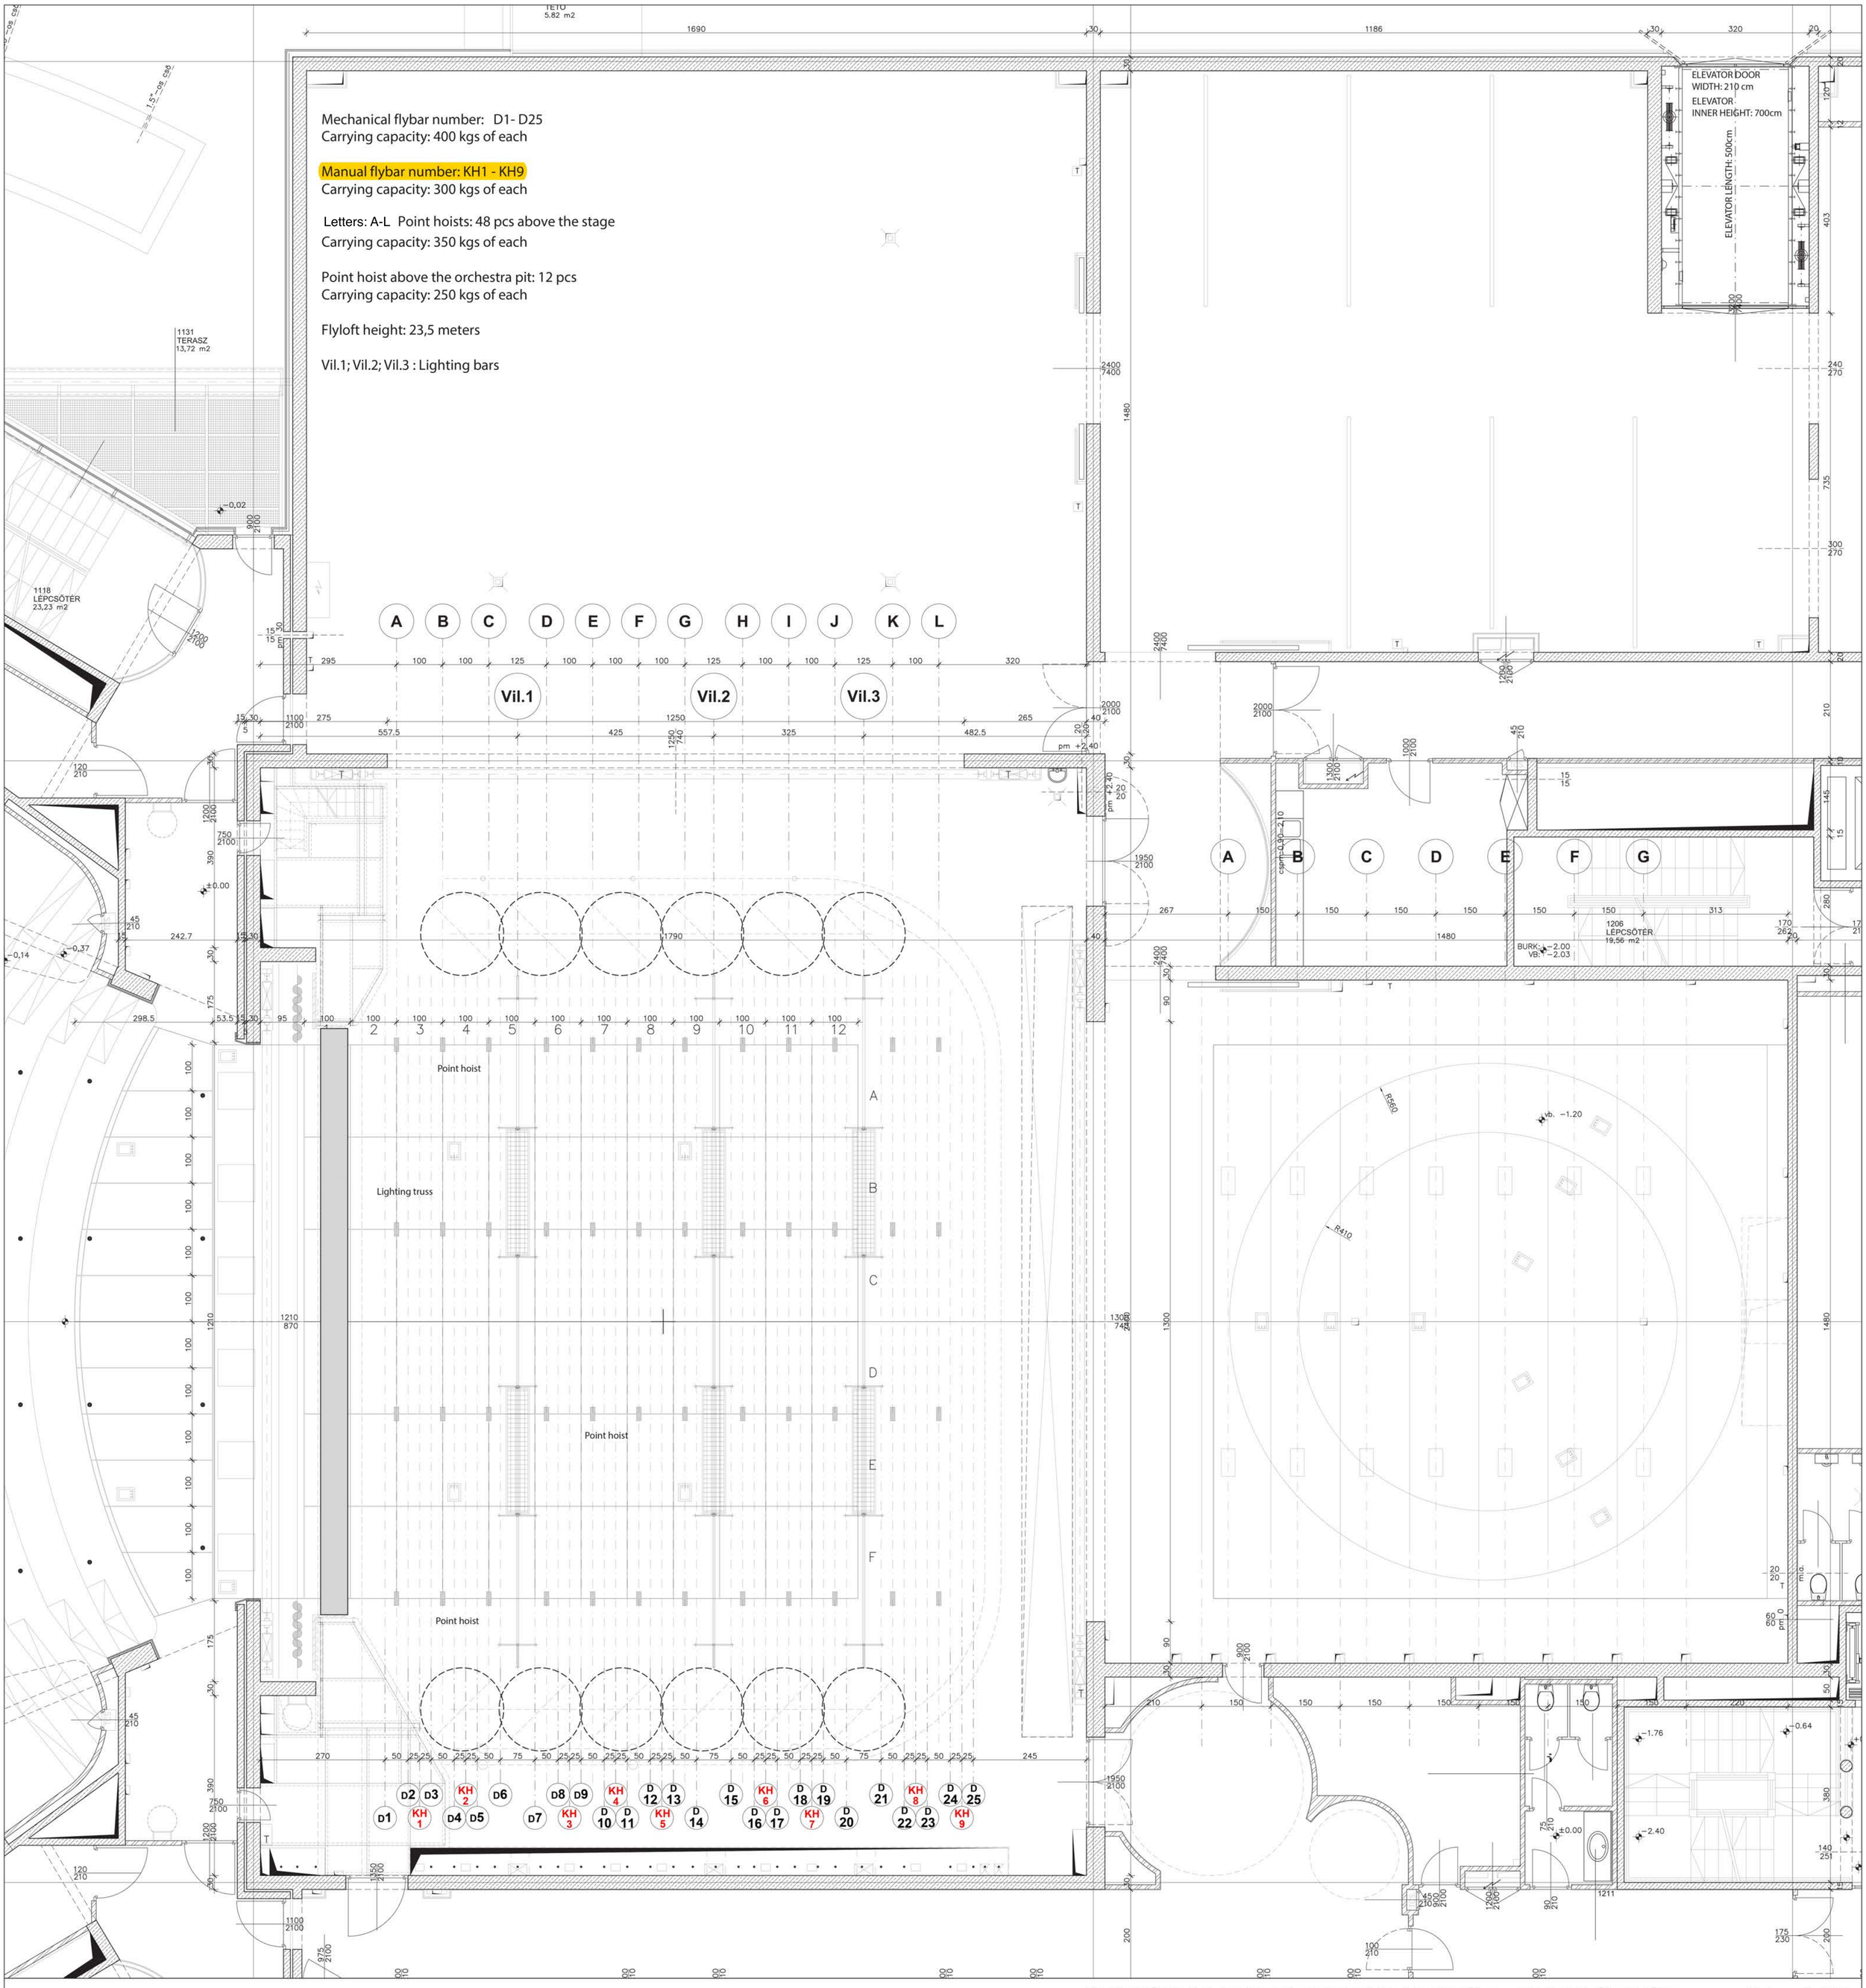

NATIONAL THEATER BUDAPEST - MAIN STAGE

M = 1:50